


A

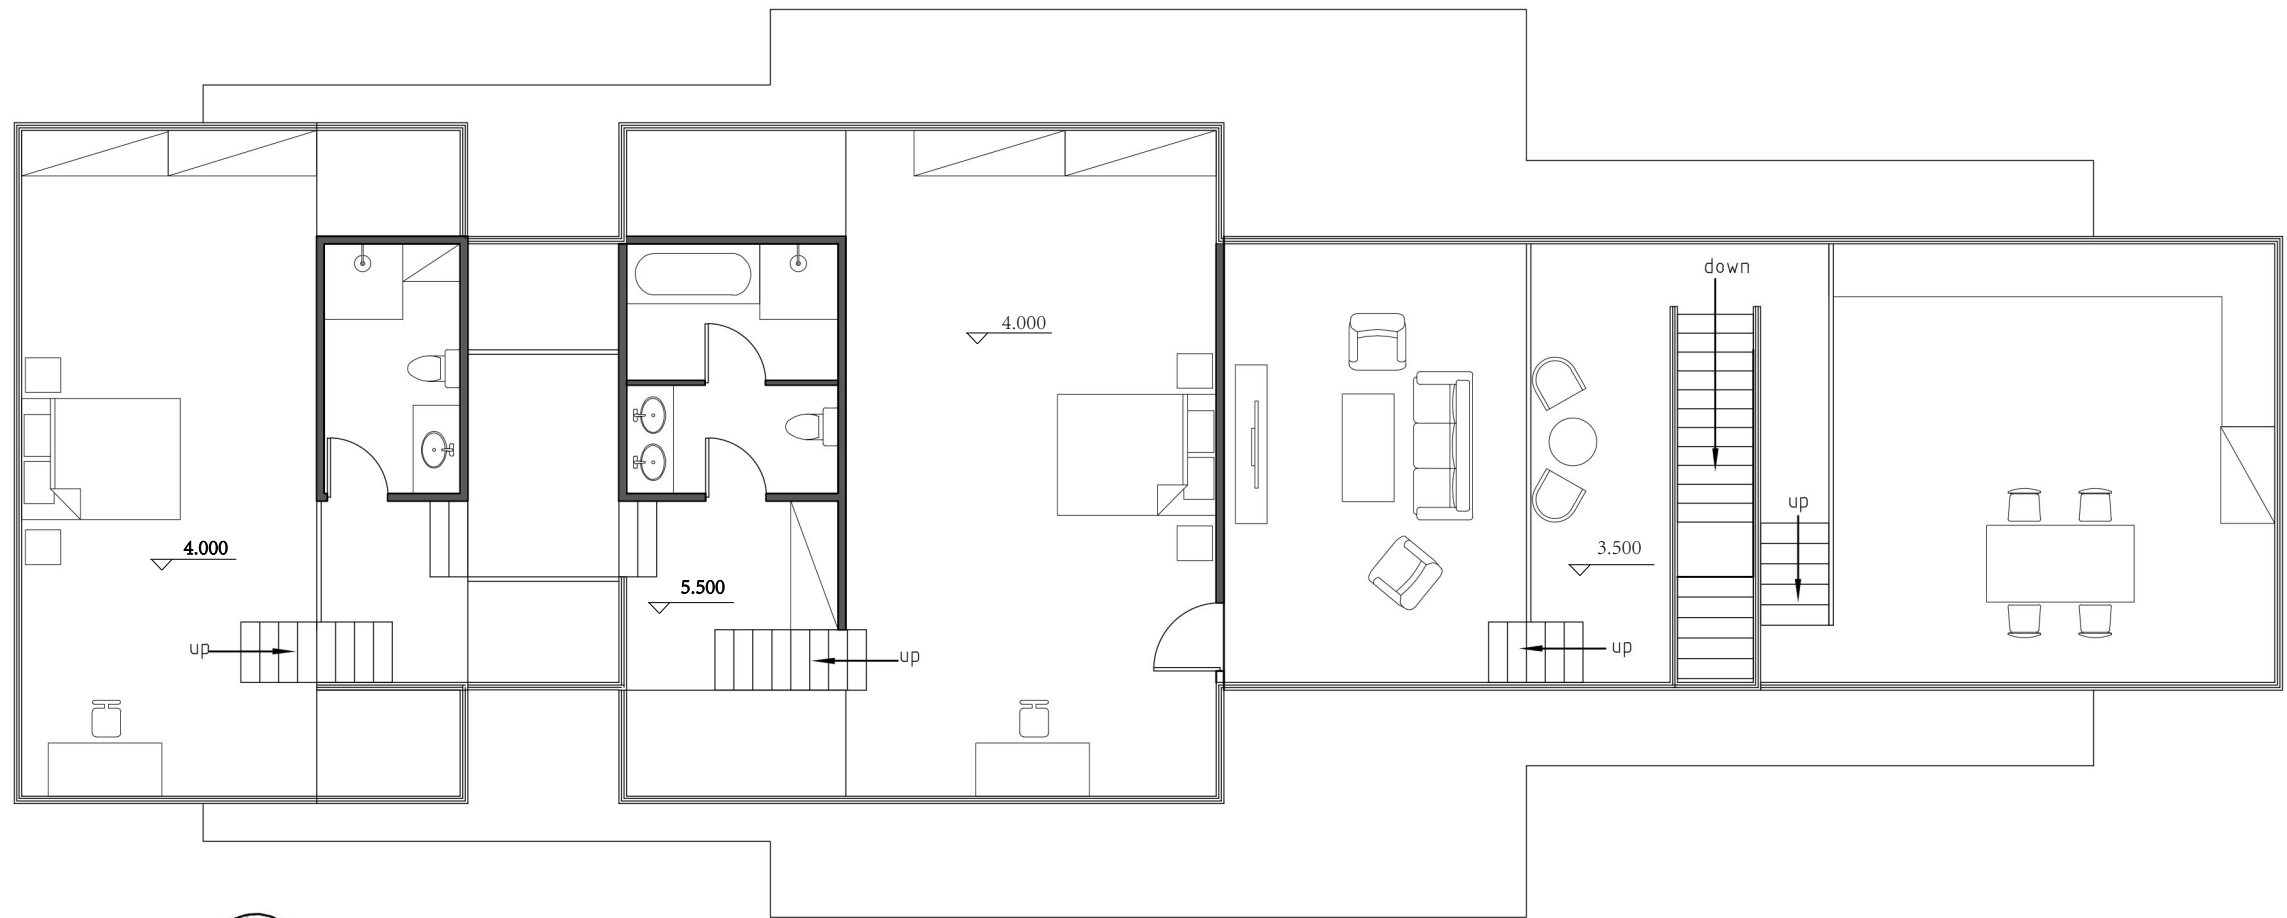

A

FIRST FLOOR PLAN 1:100